

PORTFOLIO

2026

Commercial property marketing design.
Branding, websites and brochures.

hello@w1digital.com

COMMERCIAL PROPERTY MARKETING DESIGN.

A London design studio for commercial property. We make the brands, websites and brochures that get deals done, for estate agents, landlords, developers and tenants.

Logos & branding

Websites

Particulars

Letting brochures

Landlord packs

CGIs

Floor plans & maps

Social media images

Signage


Every project starts with a fixed quote, back within one working day.

JENKINS LAW

An agency website
people find on Google.

Chartered surveyors, London

Website · Particulars · SEO

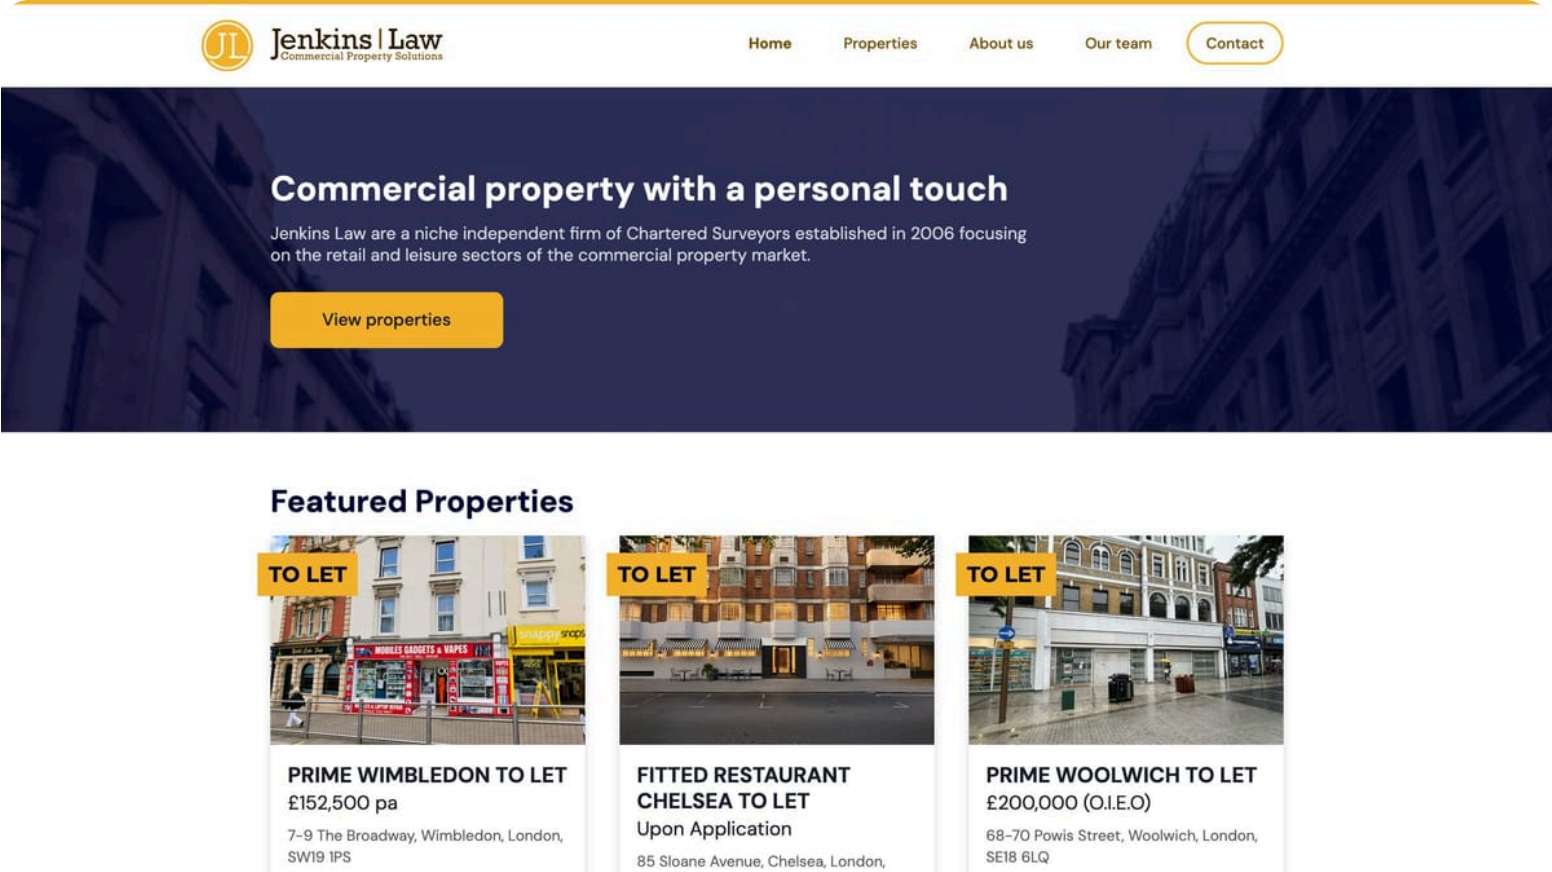

W1 DIGITAL THE RESULT.

36 → 11

Average Google position, up from page 4


21.9k

Visits from Google in the 12 months to September 2026

1,788

Search terms it appeared for in 3 months

Source: Google Search Console, jenkinslaw.co.uk, June 2025 to September 2026

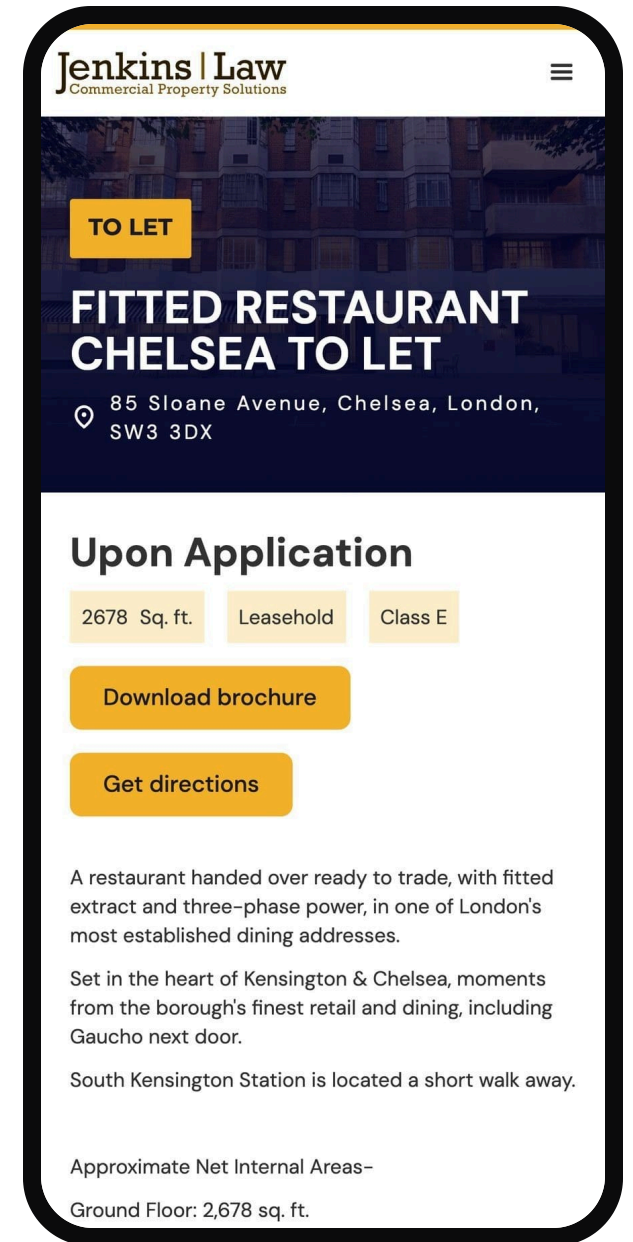


W1 DIGITAL

KINGSLAND

**A shopping centre, set
in its neighbourhood.**

Shopping centre, Dalston E8, for Jenkins Law

Letting brochure · Location map · Site plan

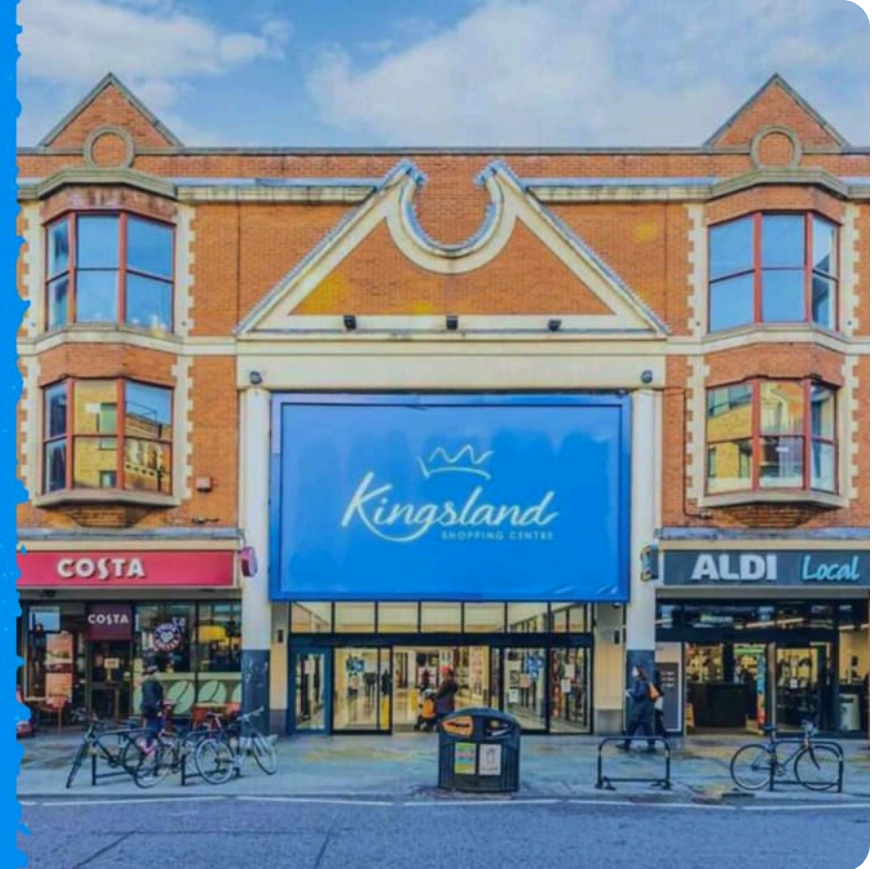


Where Dalston energy meets everyday favourites

Kingsland Shopping Centre brings together familiar high street brands and everyday convenience, with continued retailer investment reflecting confidence in its place within Dalston.




In the heart of Hackney

Kingsland Shopping Centre sits in the heart of Dalston. It benefits from excellent transport connections, with Dalston Kingsland station close by and a wide range of bus routes serving the area.

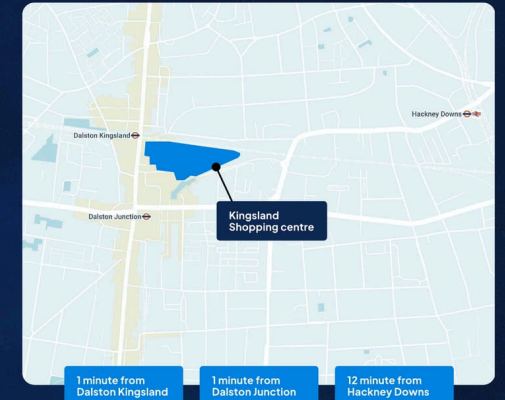

Available units

Unit 18C	
Ground Floor	1,144 sq. ft.
Unit 15	
Ground Floor	1,431 sq. ft.
Basement	293 sq. ft.
Unit 27	
Ground Floor	1,065 sq. ft.
Basement	544 sq. ft.

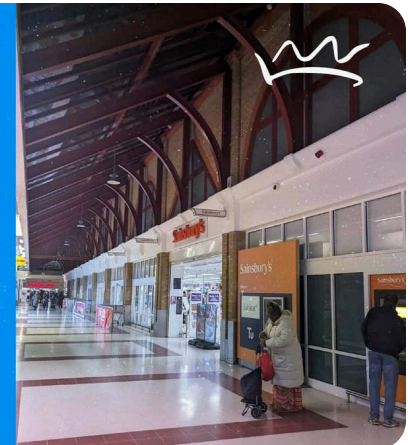


W1 DIGITAL

RYE LANE

**A corner unit, shown
as it will look finished.**

Corner unit, Peckham SE15, for Jenkins Law

Letting brochure · CGIs · Floor plan

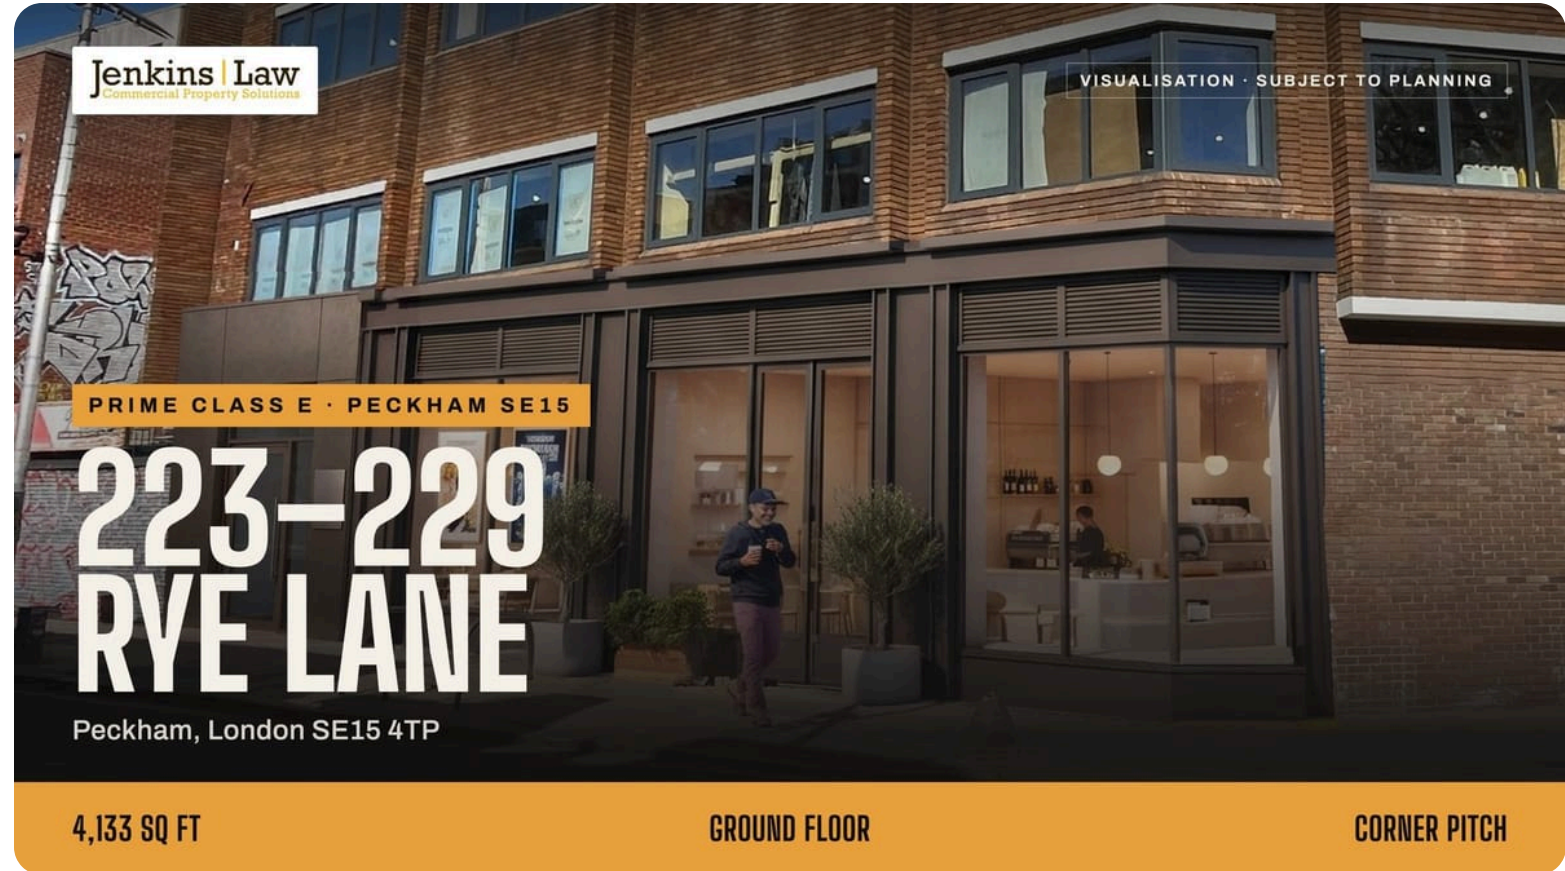

02 / THE UNIT

OWN THE CORNER.

Full-height glazing wraps the corner onto Rye Lane, so the shopfront reads from both approaches, with a widened pavement for external seating.


4,133 **383.97**
SQ FT M²

CEILING HEIGHT **3.85m**

CLASS E CONSENT

Retail · Café & restaurant · Gym & leisure
Clinic · Office

Alternative uses considered, subject to planning.

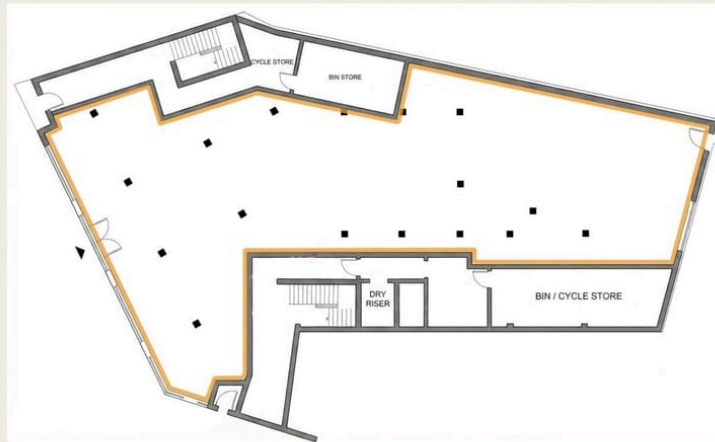

GROUND FLOOR PLAN — NOT TO SCALE


03 / LOCATION

PECKHAM COMES TO YOU.

One of south London's densest trading pitches, with national chains beside independents, record shops and the market. Peckham Levels and the Bussey Building pull crowds long past close.

LONDON BRIDGE	9 min
CLAPHAM JUNCTION	12 min
VICTORIA	15 min
SHOREDITCH HIGH ST	15 min

 Approximate rail times from Peckham Rye Overground & National Rail.

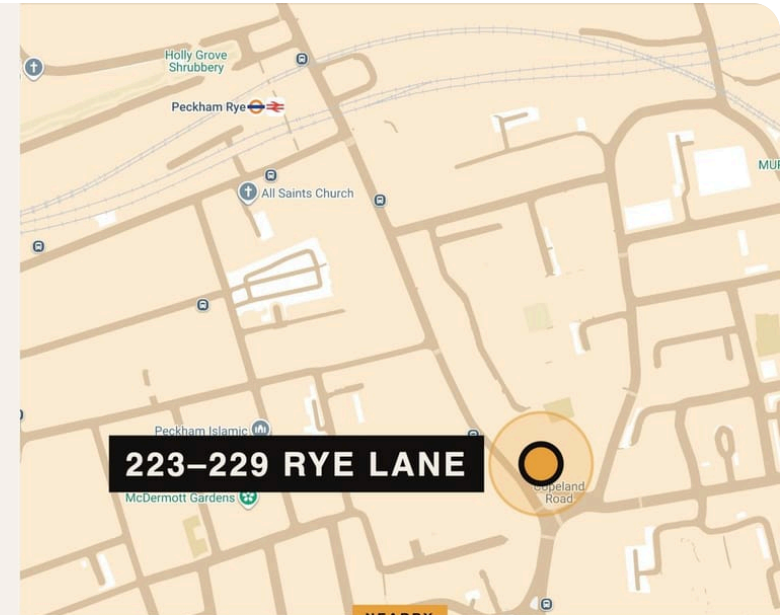

NEARBY

 ANYTIME FITNESS

 TESCO

 Foxtons

 F5 TRAINING

 crisis

 barnard marcus

Rye Lane · Letting brochure for Jenkins Law

W1 DIGITAL



MARKET PLACE

A brand you can read from across the road.

Food halls, London

Brand identity · Signage · Website · Landlord pack



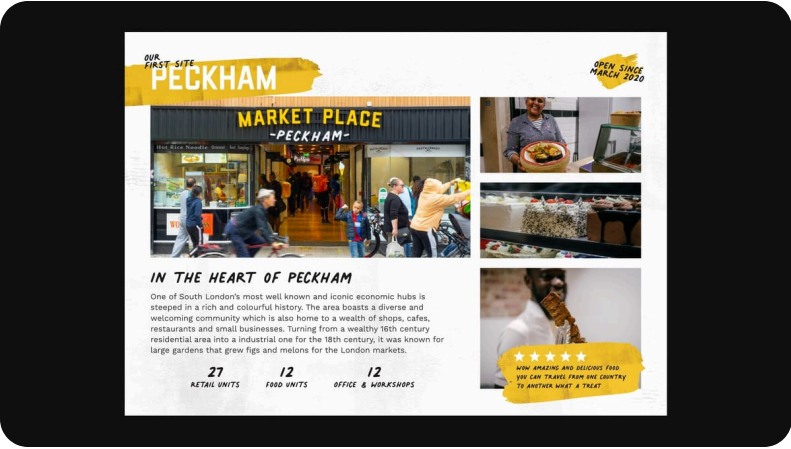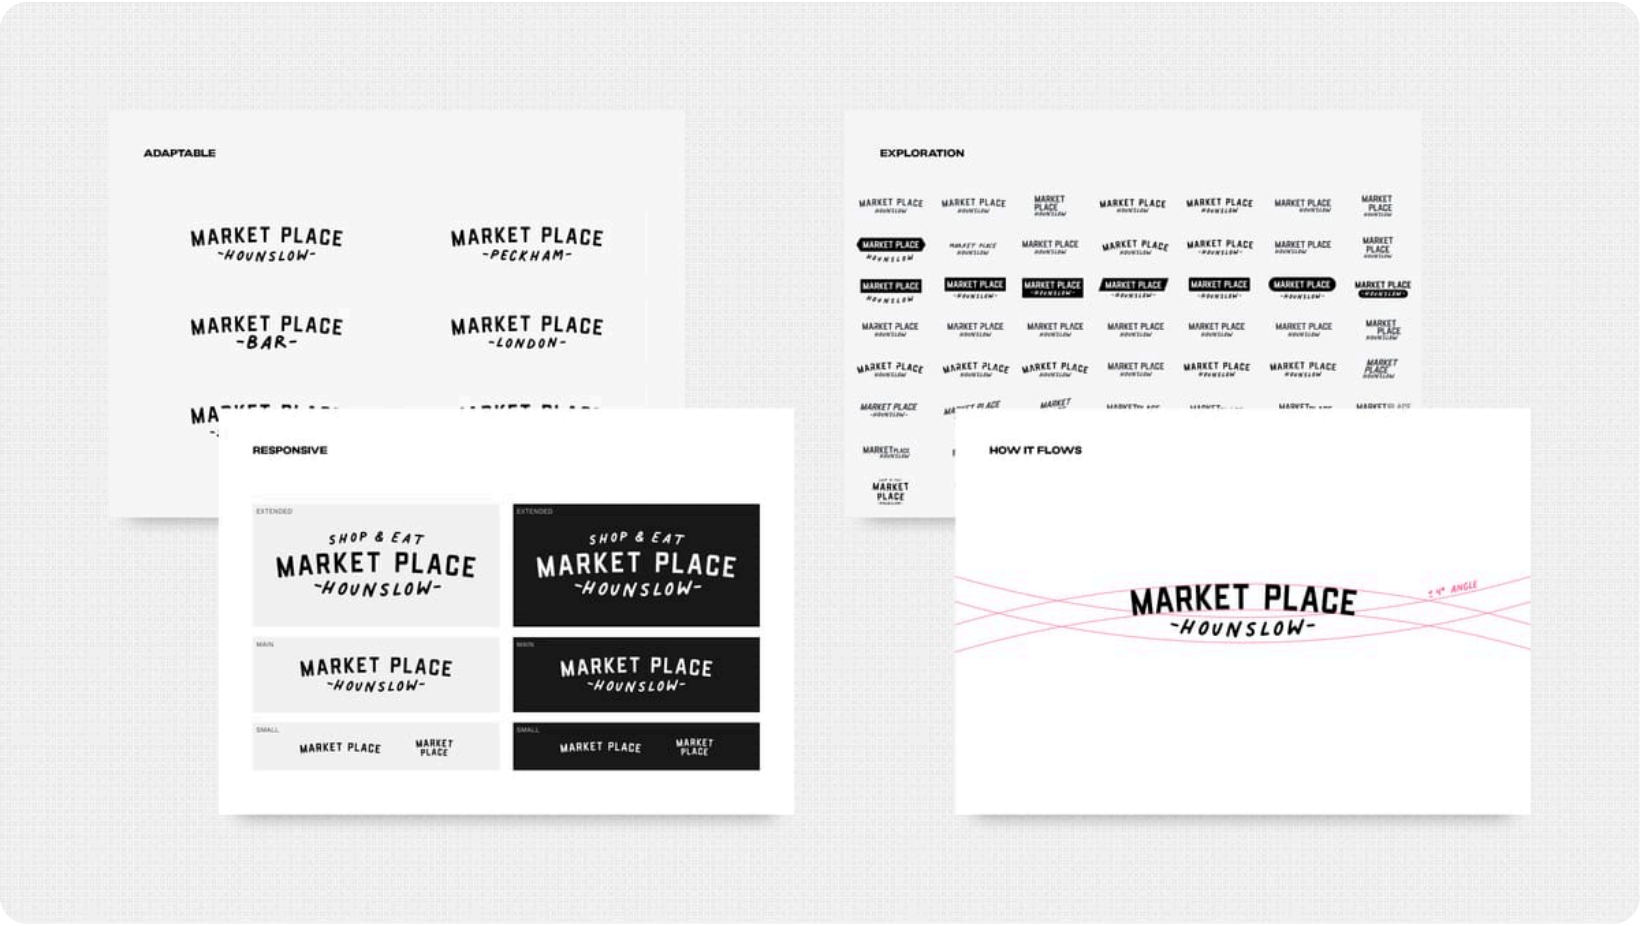

Market Place · Brand identity, flyers and the landlord pack

“They rebuilt our commercial website and the difference was immediate: sharper, easier to navigate, and it’s brought in **noticeably more quality leads**. I wouldn’t hesitate to recommend them.”

Ryan Mylroie Director, Jenkins Law

GET IN TOUCH.

A unit to let, a building, a pitch or a deadline: send a short email and you'll get a fixed quote back within one working day.

hello@w1digital.com

w1digital.com

PROPERTY

DESIGN

W1

DONE PROPERLY