W1 DIGITAL

w1digital.com

PORTFOLIO 2026

Commercial property marketing design.
Branding, websites and brochures.

hello@w1digital.com

COMMERCIAL PROPERTY MARKETING DESIGN.

A London design studio for commercial property. We make the brands, websites and brochures that get deals done, for estate agents, landlords, developers and tenants.

- Logos & branding
- Websites
- Particulars
- Letting brochures
- Landlord packs
- CGIs
- Floor plans & maps
- Social media images
- Signage

Every project starts with a fixed quote, back within one working day.

W1 DIGITAL

JENKINS LAW

An agency website people find on Google.

Chartered surveyors, London

Website · Particulars · SEO

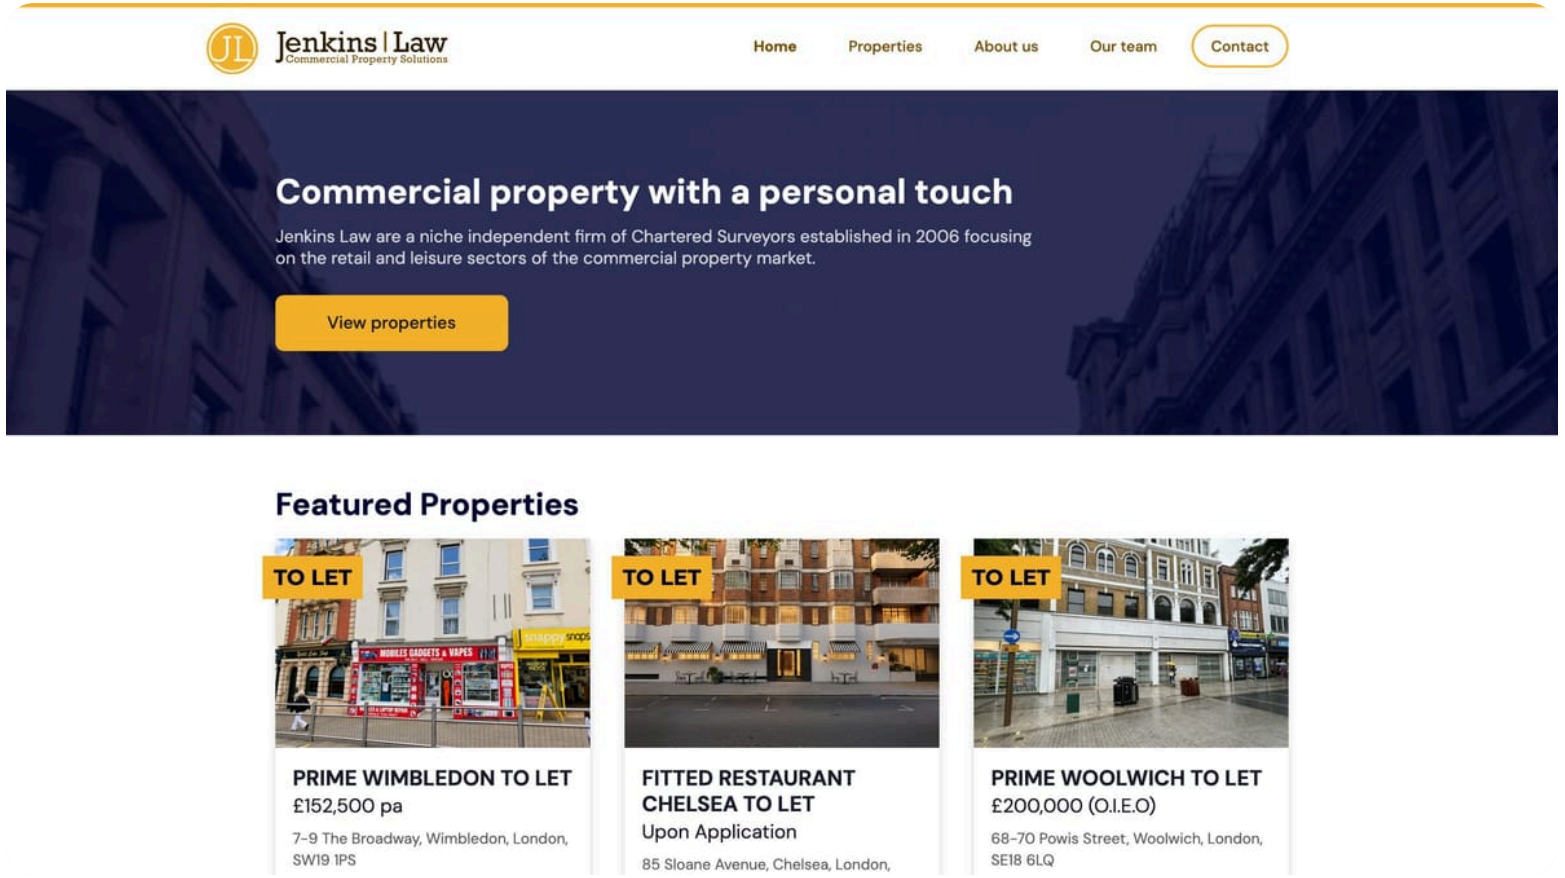

W1 DIGITAL

THE RESULT.

36→11

Average Google position, up from page 4

21.9k

Visits from Google in the 12 months to September 2026

1,788

Search terms it appeared for in 3 months

Source: Google Search Console, jenkinslaw.co.uk, June 2025 to September 2026

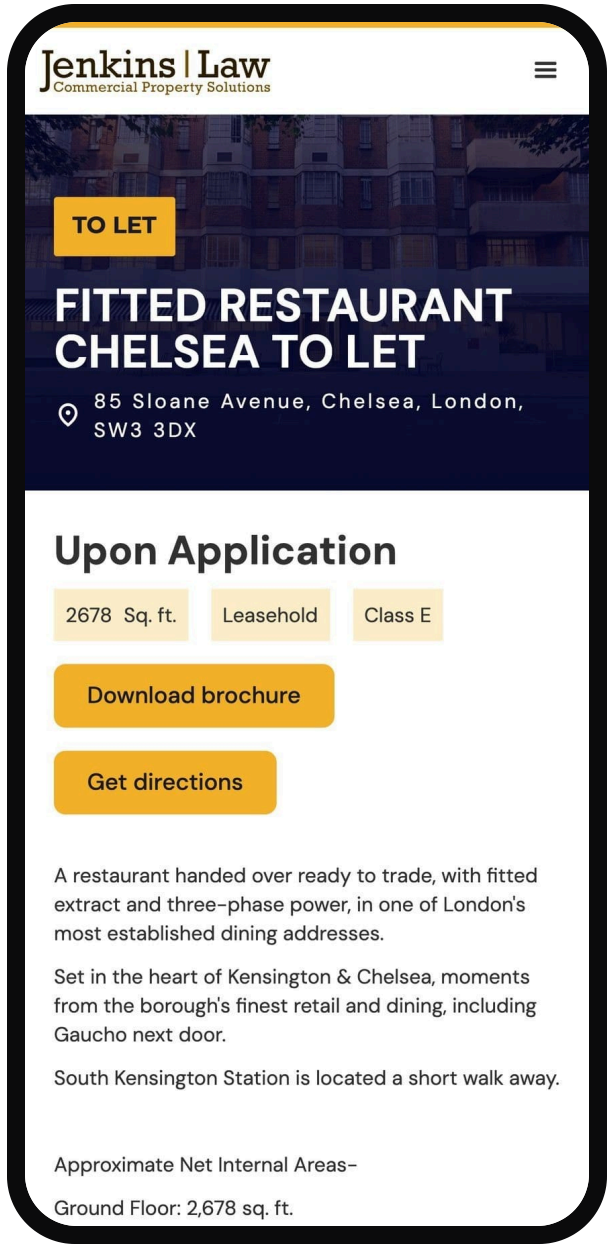

W1 DIGITAL

KINGSLAND

A shopping centre, set in its neighbourhood.

Shopping centre, Dalston E8, for Jenkins Law

Letting brochure · Location map · Site plan

Where Dalston energy **meets everyday favourites**

Kingsland Shopping Centre brings together familiar high street brands and everyday convenience, with continued retailer investment reflecting confidence in its place within Dalston.

ALDI · British Heart Foundation · cardfactory · ex · 3 · COSTA COFFEE
EE · Superdrug · Iceland · JD · Holland&Barrett · MATALAN
Poundland · Sainsbury's · Specsavers · THE PERFUME SHOP · choice FASHION & HOME OUTLET · GERMAN DONER & GRAND CHIPS

In the **heart of Hackney**

Kingsland Shopping Centre sits in the heart of Dalston. It benefits from excellent transport connections, with Dalston Kingsland station close by and a wide range of bus routes serving the area.

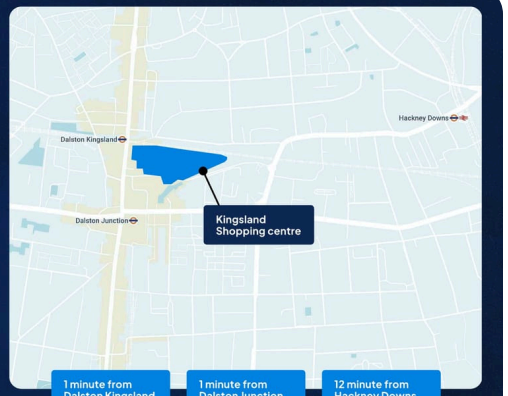

Available **units**

Unit 18C
Ground Floor 1,144 sq. ft.

Unit 15
Ground Floor 1,431 sq. ft.
Basement 293 sq. ft.

Unit 27
Ground Floor 1,065 sq. ft.
Basement 544 sq. ft.

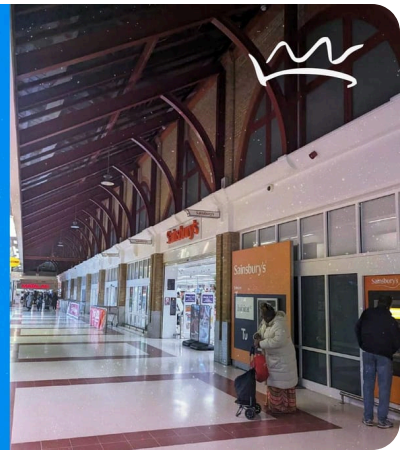

W1 DIGITAL

RYE LANE

A corner unit, shown as it will look finished.

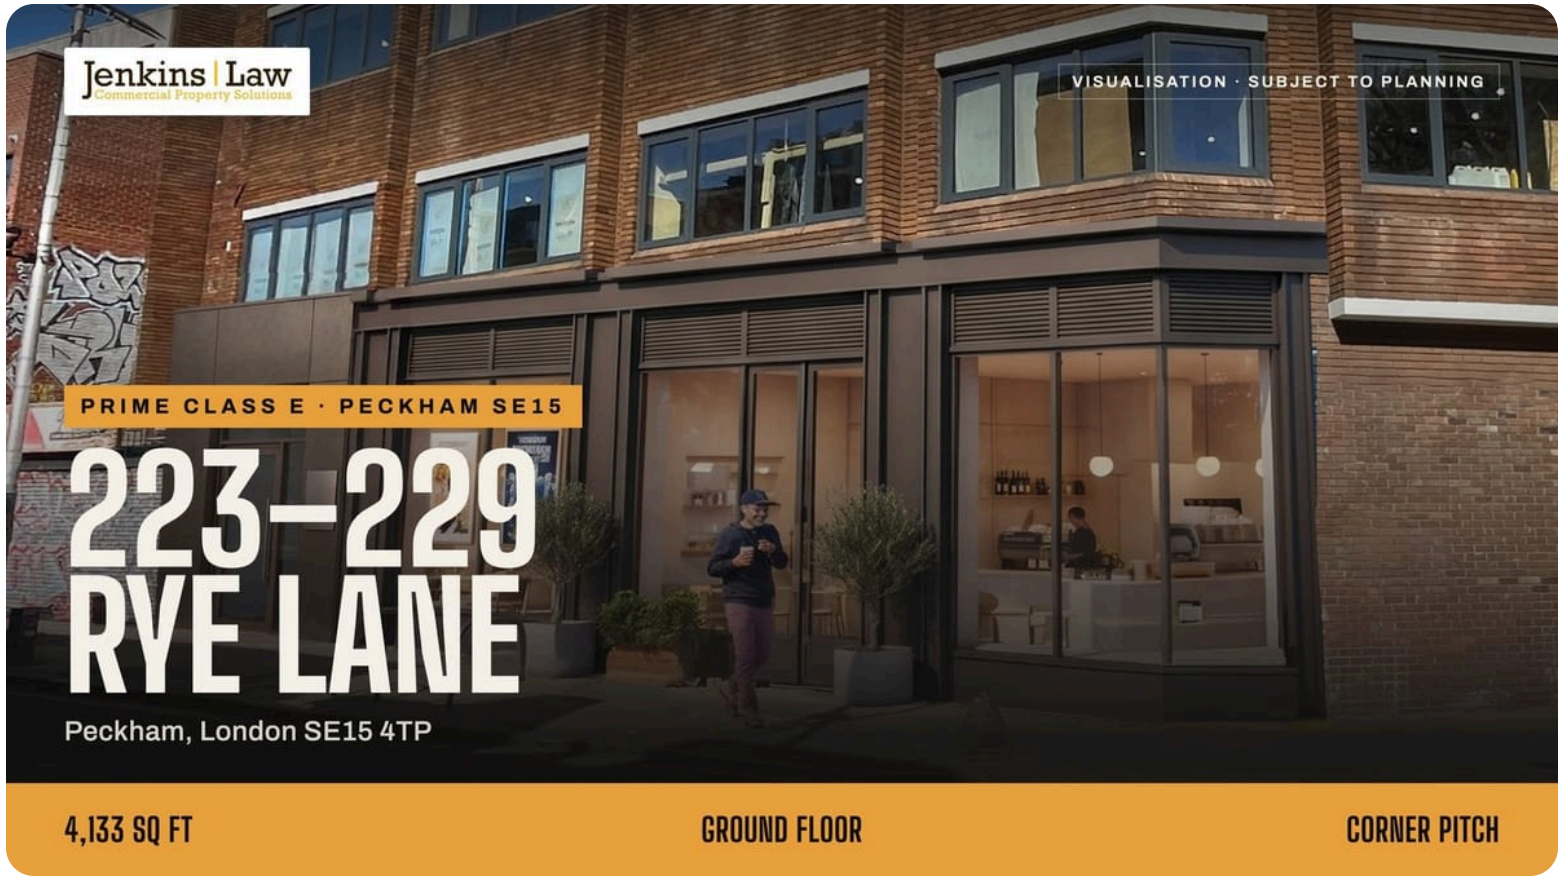

Corner unit, Peckham SE15, for Jenkins Law

Letting brochure · CGIs · Floor plan

02 / THE UNIT

OWN THE CORNER.

Full-height glazing wraps the corner onto Rye Lane, so the shopfront reads from both approaches, with a widened pavement for external seating.

4,133 SQ FT **383.97** M²

CEILING HEIGHT **3.85m**

CLASS E CONSENT

Retail · Café & restaurant · Gym & leisure
Clinic · Office

Alternative uses considered, subject to planning.

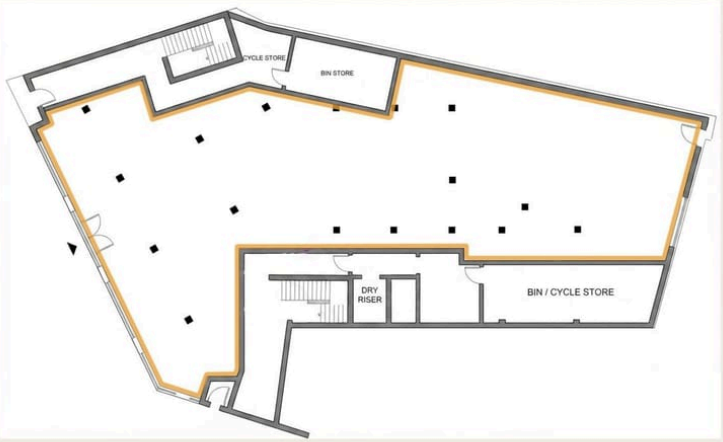

GROUND FLOOR PLAN — NOT TO SCALE

03 / LOCATION

PECKHAM COMES TO YOU.

One of south London's densest trading pitches, with national chains beside independents, record shops and the market. Peckham Levels and the Bussey Building pull crowds long past close.

LONDON BRIDGE	9 min
CLAPHAM JUNCTION	12 min
VICTORIA	15 min
SHOREDITCH HIGH ST	15 min

Approximate rail times from Peckham Rye Overground & National Rail.

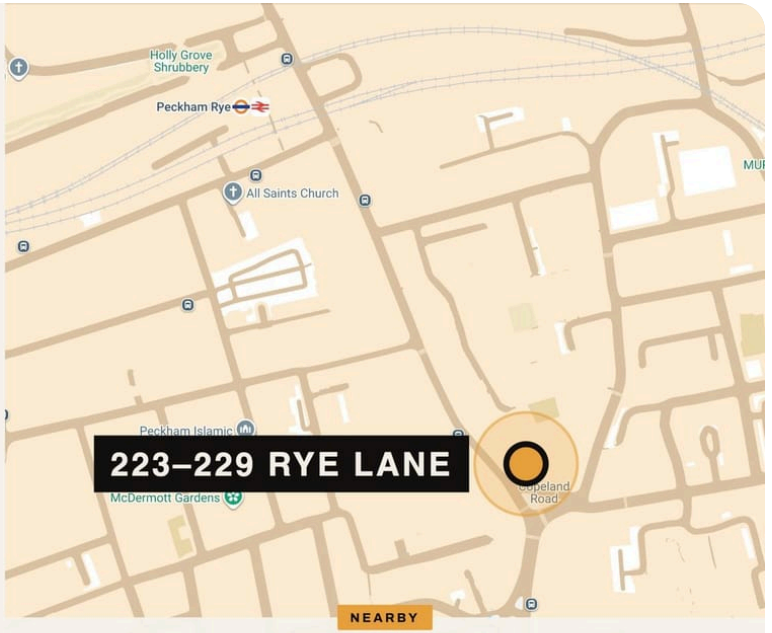

NEARBY

ANYTIME FITNESS · TESCO · Foxtons · F45 TRAINING · Crisis · barnard marcus

Rye Lane · Letting brochure for Jenkins Law

W1 DIGITAL

MARKET PLACE

A brand you can read from across the road.

Food halls, London

Brand identity · Signage · Website · Landlord pack

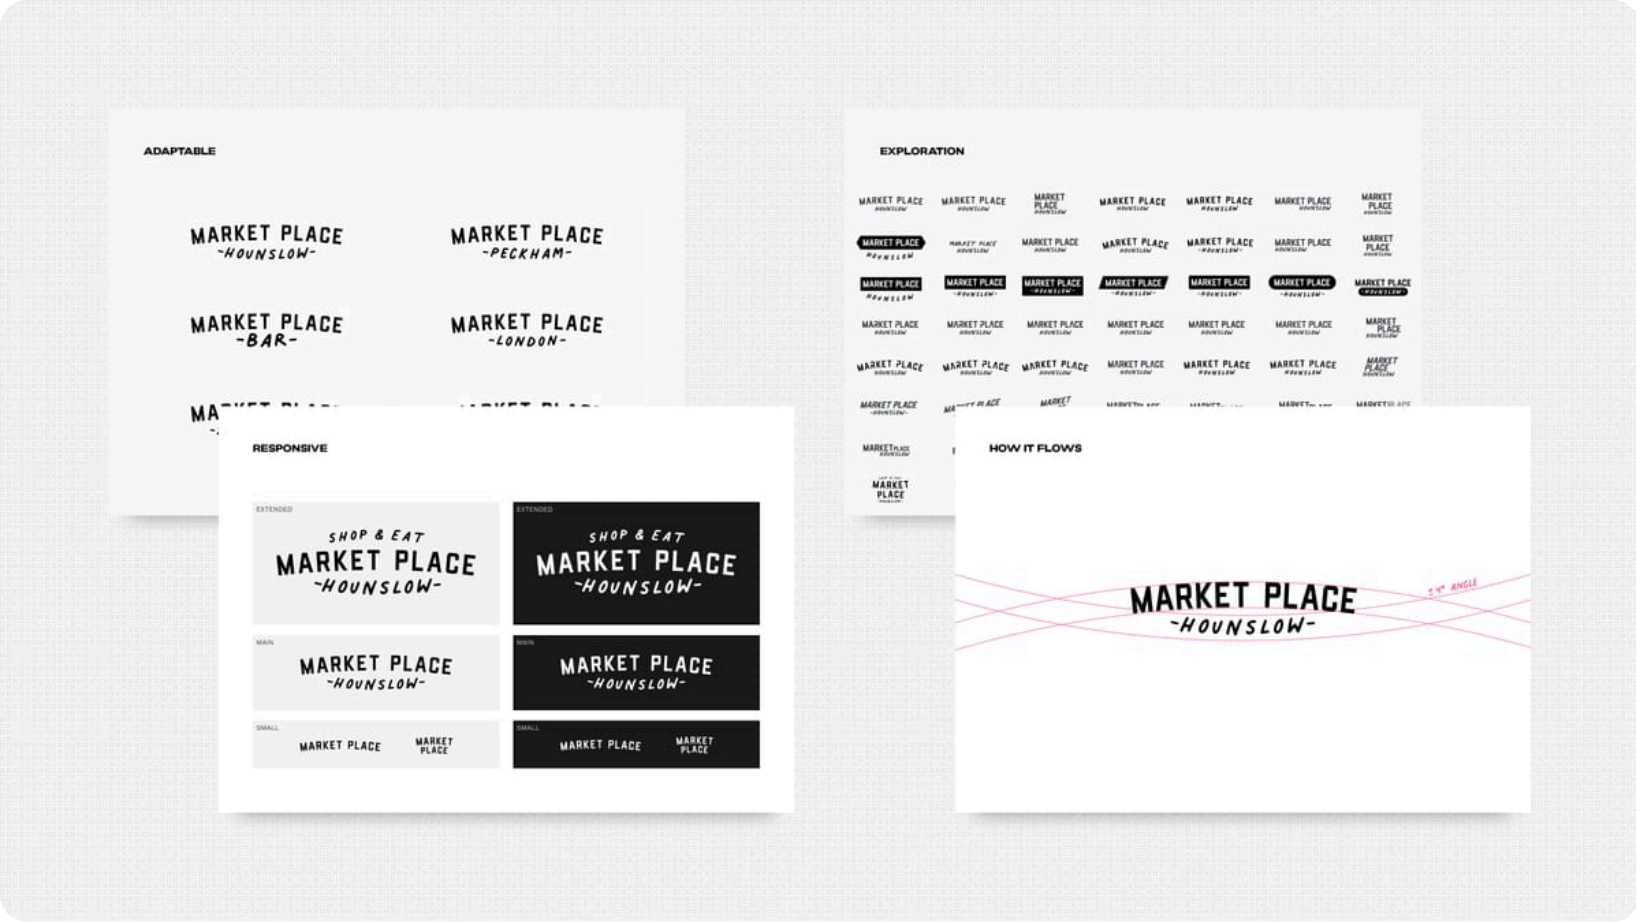

Market Place · Brand identity, flyers and the landlord pack

W1 DIGITAL

“They rebuilt our commercial website and the difference was immediate: sharper, easier to navigate, and it’s brought in **noticeably more quality leads.** I wouldn’t hesitate to recommend them.”

Ryan Mylroie Director, Jenkins Law

W1 DIGITAL

w1digital.com/contact

GET IN TOUCH.

A unit to let, a building, a pitch or a deadline: send a short email and you'll get a fixed quote back within one working day.

hello@w1digital.com

w1digital.com

PROPERTY

DESIGN W1

DONE PROPERLY

© 2026 Not Another Studio Ltd. W1 Digital is a trading name of Not Another Studio Ltd, company no. 12799774, registered office 71-75 Shelton Street, Covent Garden, London WC2H 9JQ. Registered in England and Wales.